PROPOSE LAYOUT PLAN OF

" AURA ENCLAVE "

UNDER KHASRA NO. 662/500
AT REVENUE VILLAGE - SHRIRAMGOPALPURA URF BHOJYAWAS,
TEH.-SANGANER, DIST. - JAIPUR, (RAJASTHAN)

DEVELOPED BY-
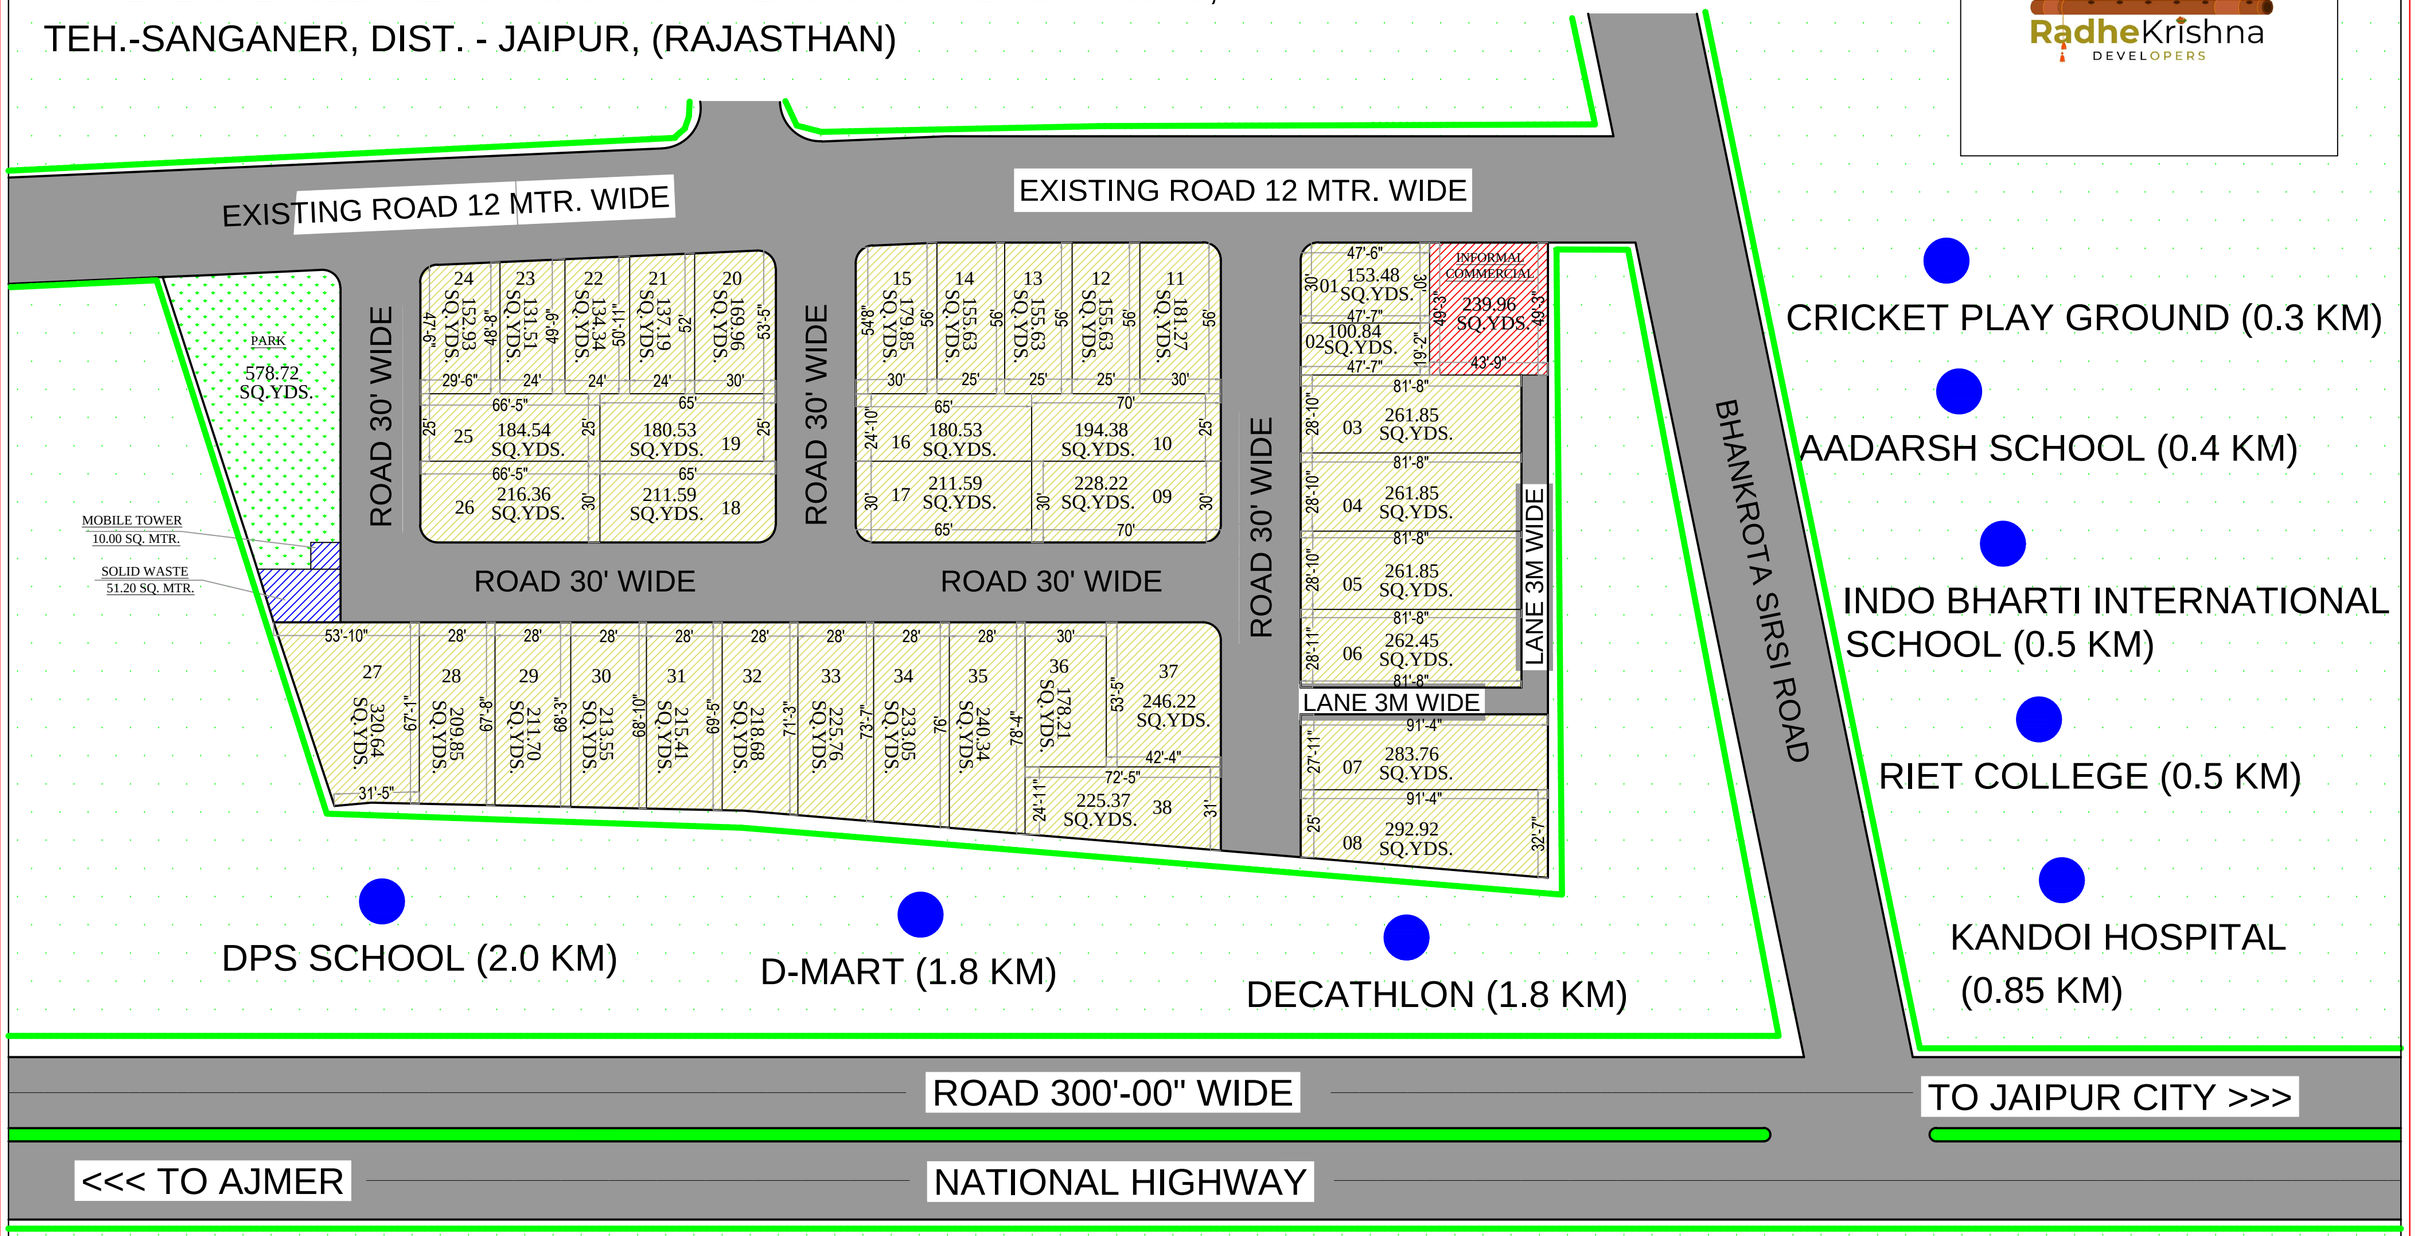
RadheKrishna DEVELOPERS