P.T SURVEY MAP OF EXISTING LAND

UNDER KHASRA NO.- 703,707,706,728

AT REVENUE- VILLAGE- DEWLA, TEH.- MAUZMABAD, JAIPUR

SCALE :- 1:2500

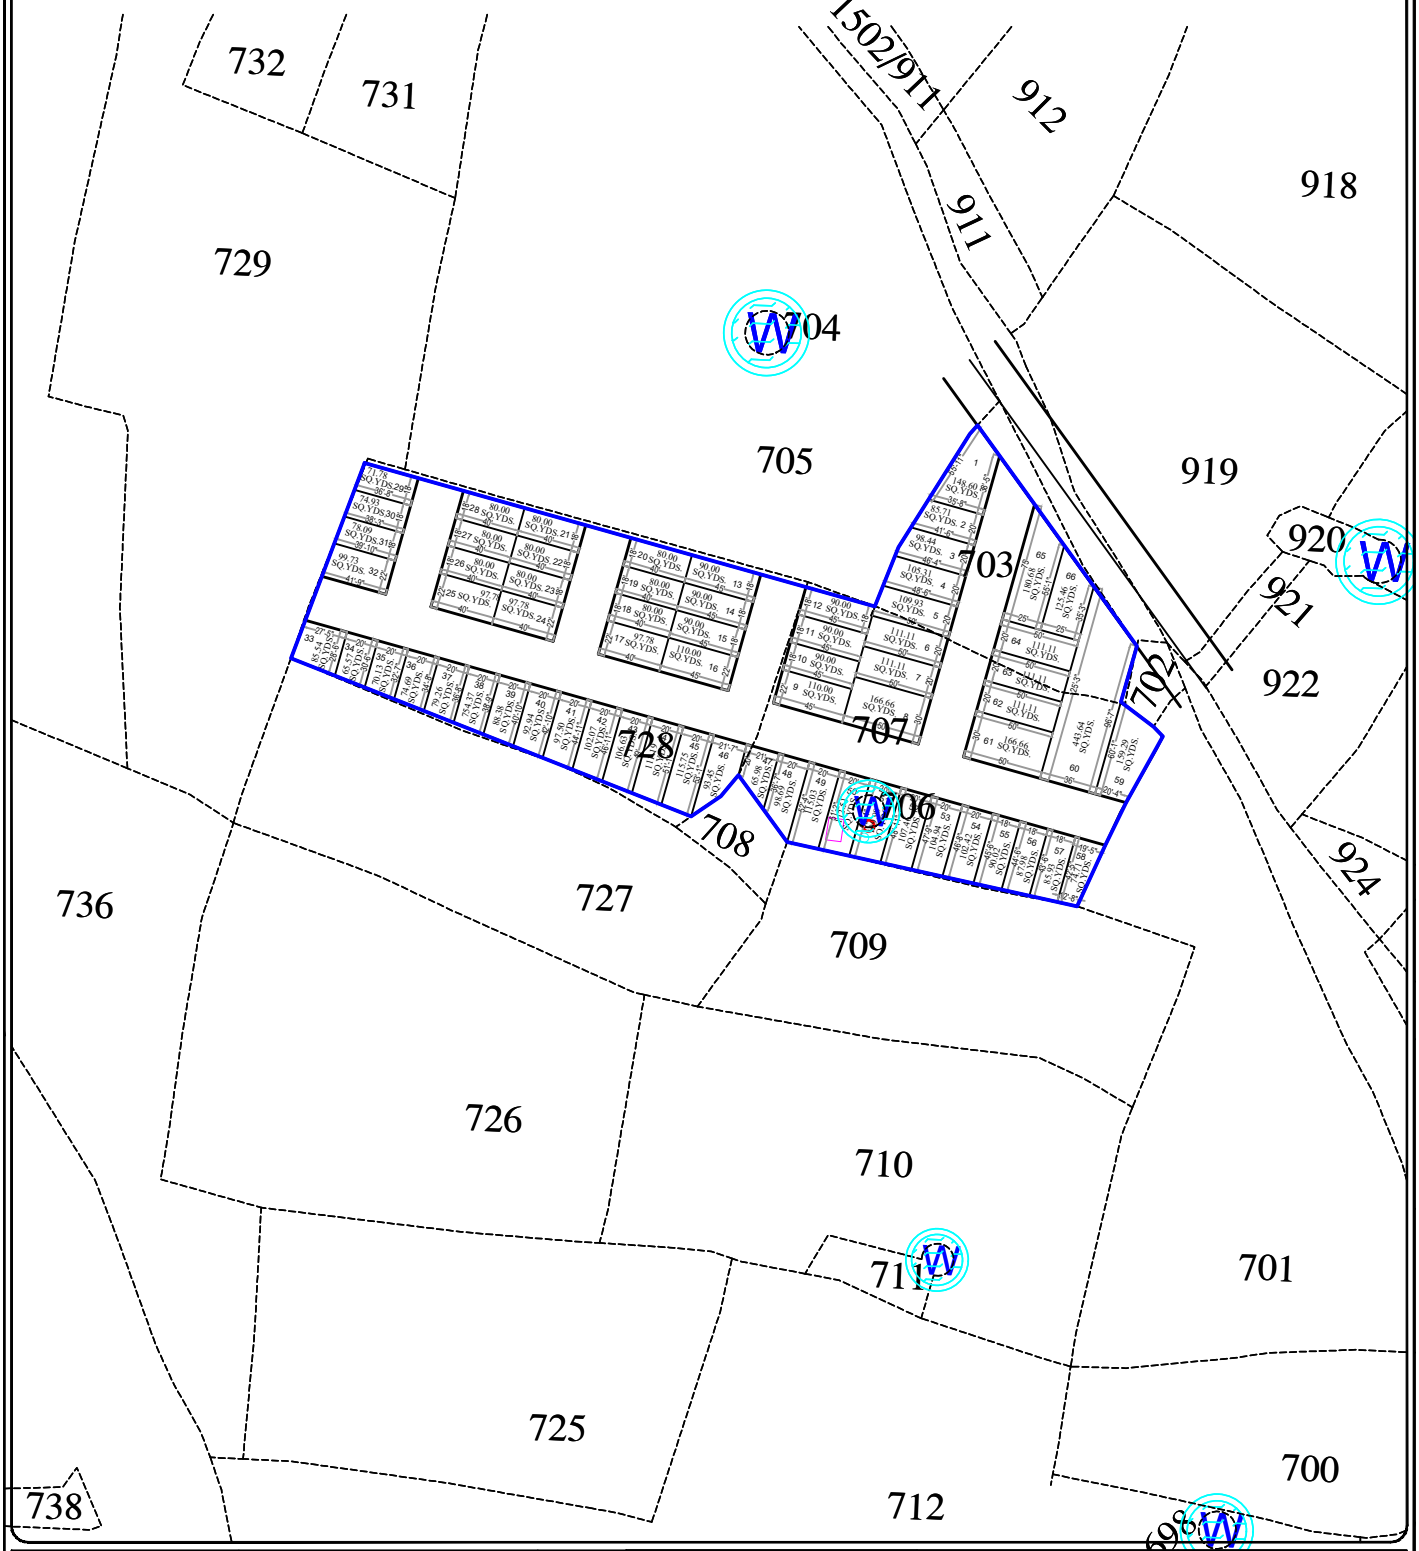

AREA & LAND USE DETAIL:-
(AREA AS PER PHYSICAL POSSESSION)

CLIENT:-

DRAWING DETAIL:-

DRAWING TITLE

DRAWING NOS.

SURVEY CONSULTANT:-

≈Bhumichitra≈

Bhumichitra Consultancy

PROJECT:-

LOCATION MAP

DESCRIPTION	LINE TYPE	DESCRIPTION	SYMBOL	DESCRIPTION	LINE TYPE	DESCRIPTION	SYMBOL	DESCRIPTION	LINE TYPE	DESCRIPTION	SYMBOL	DESCRIPTION	SYMBOL
B.T. Road Edge		Direction Arrow		River		Tree		Telephone Line		Manhole		Chabutara	
Gravel Road		Kilometre Stone		Wire Fence		33KV Electric Pole		Interlock		Statue		Stairs	
Concrete Road		Road R.O.W. Pillar		Field Boundary		11KV Electric Pole		Gas Pipe Line		Transformer		Chamber	
Electric LT Line		Property Outer		Right Of Way		Electric LT Pole		Water Pipe Line		Bore/Tube Well		Dimension	
Electric Service Line		Khasra Image		Building/house		Telephone Pole		Patrol Pipe Line		OFC Piller		Khasra Lines	
Ramp		Electric Pole		Compound Wall		Mobile Tower		Retaining Wall		Electrical High Mast		Khasra No.	
Road Center Line		TBM/ TBM Pillars		Hut		Well		Railway Track		Sign Board		Roads	
Shoulder Edge		GPS Pillar		Temple		Gate		HT Line		Name Board		Road Text	
Divider/Median		Footpath Dr. Point		Mosque		Signal Post		Box Culvert		Street Light pole		Zonal Road	
Foot Path		Hand Pump		Gurdwara		Water Valve		Major Bridge		Shrubs		COMMERCIAL	
Cart Track		Water Tank		Church		Top		Hill / Valley		Contour Level	0.000	SECTOR ROAD	
Drain/Nala/Canal		Pond/Dome		OFC Cable Line		Junction Box		Tinshead		Grid level	0.000	GOOGLE IMAGE	
Crematorium										Road Level	0.000	SET BACK	